


PROPOSED 1ST FLOOR PLAN
2223 GSF

TOTAL BUILDING AREA
3985 GSF

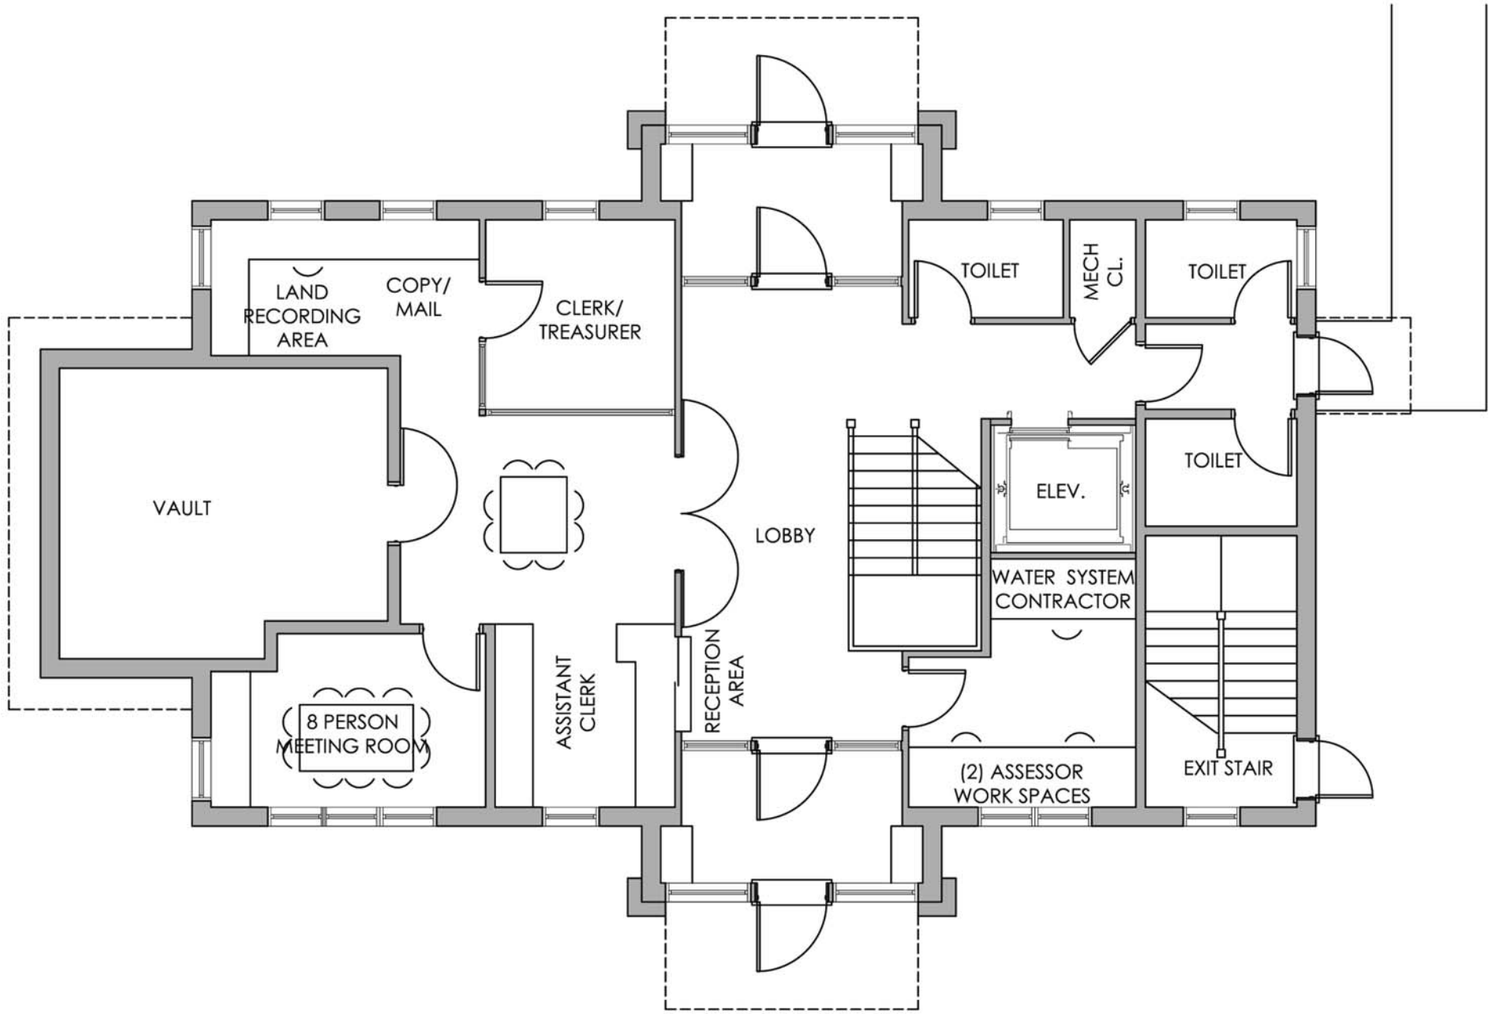


# Waitsfield Town Offices

Waitsfield, VT

## FIRST FLOOR PLAN - FARMSTAND SITE

January 16, 2013

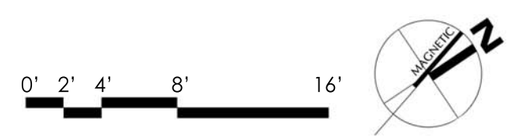MaclayArchitects