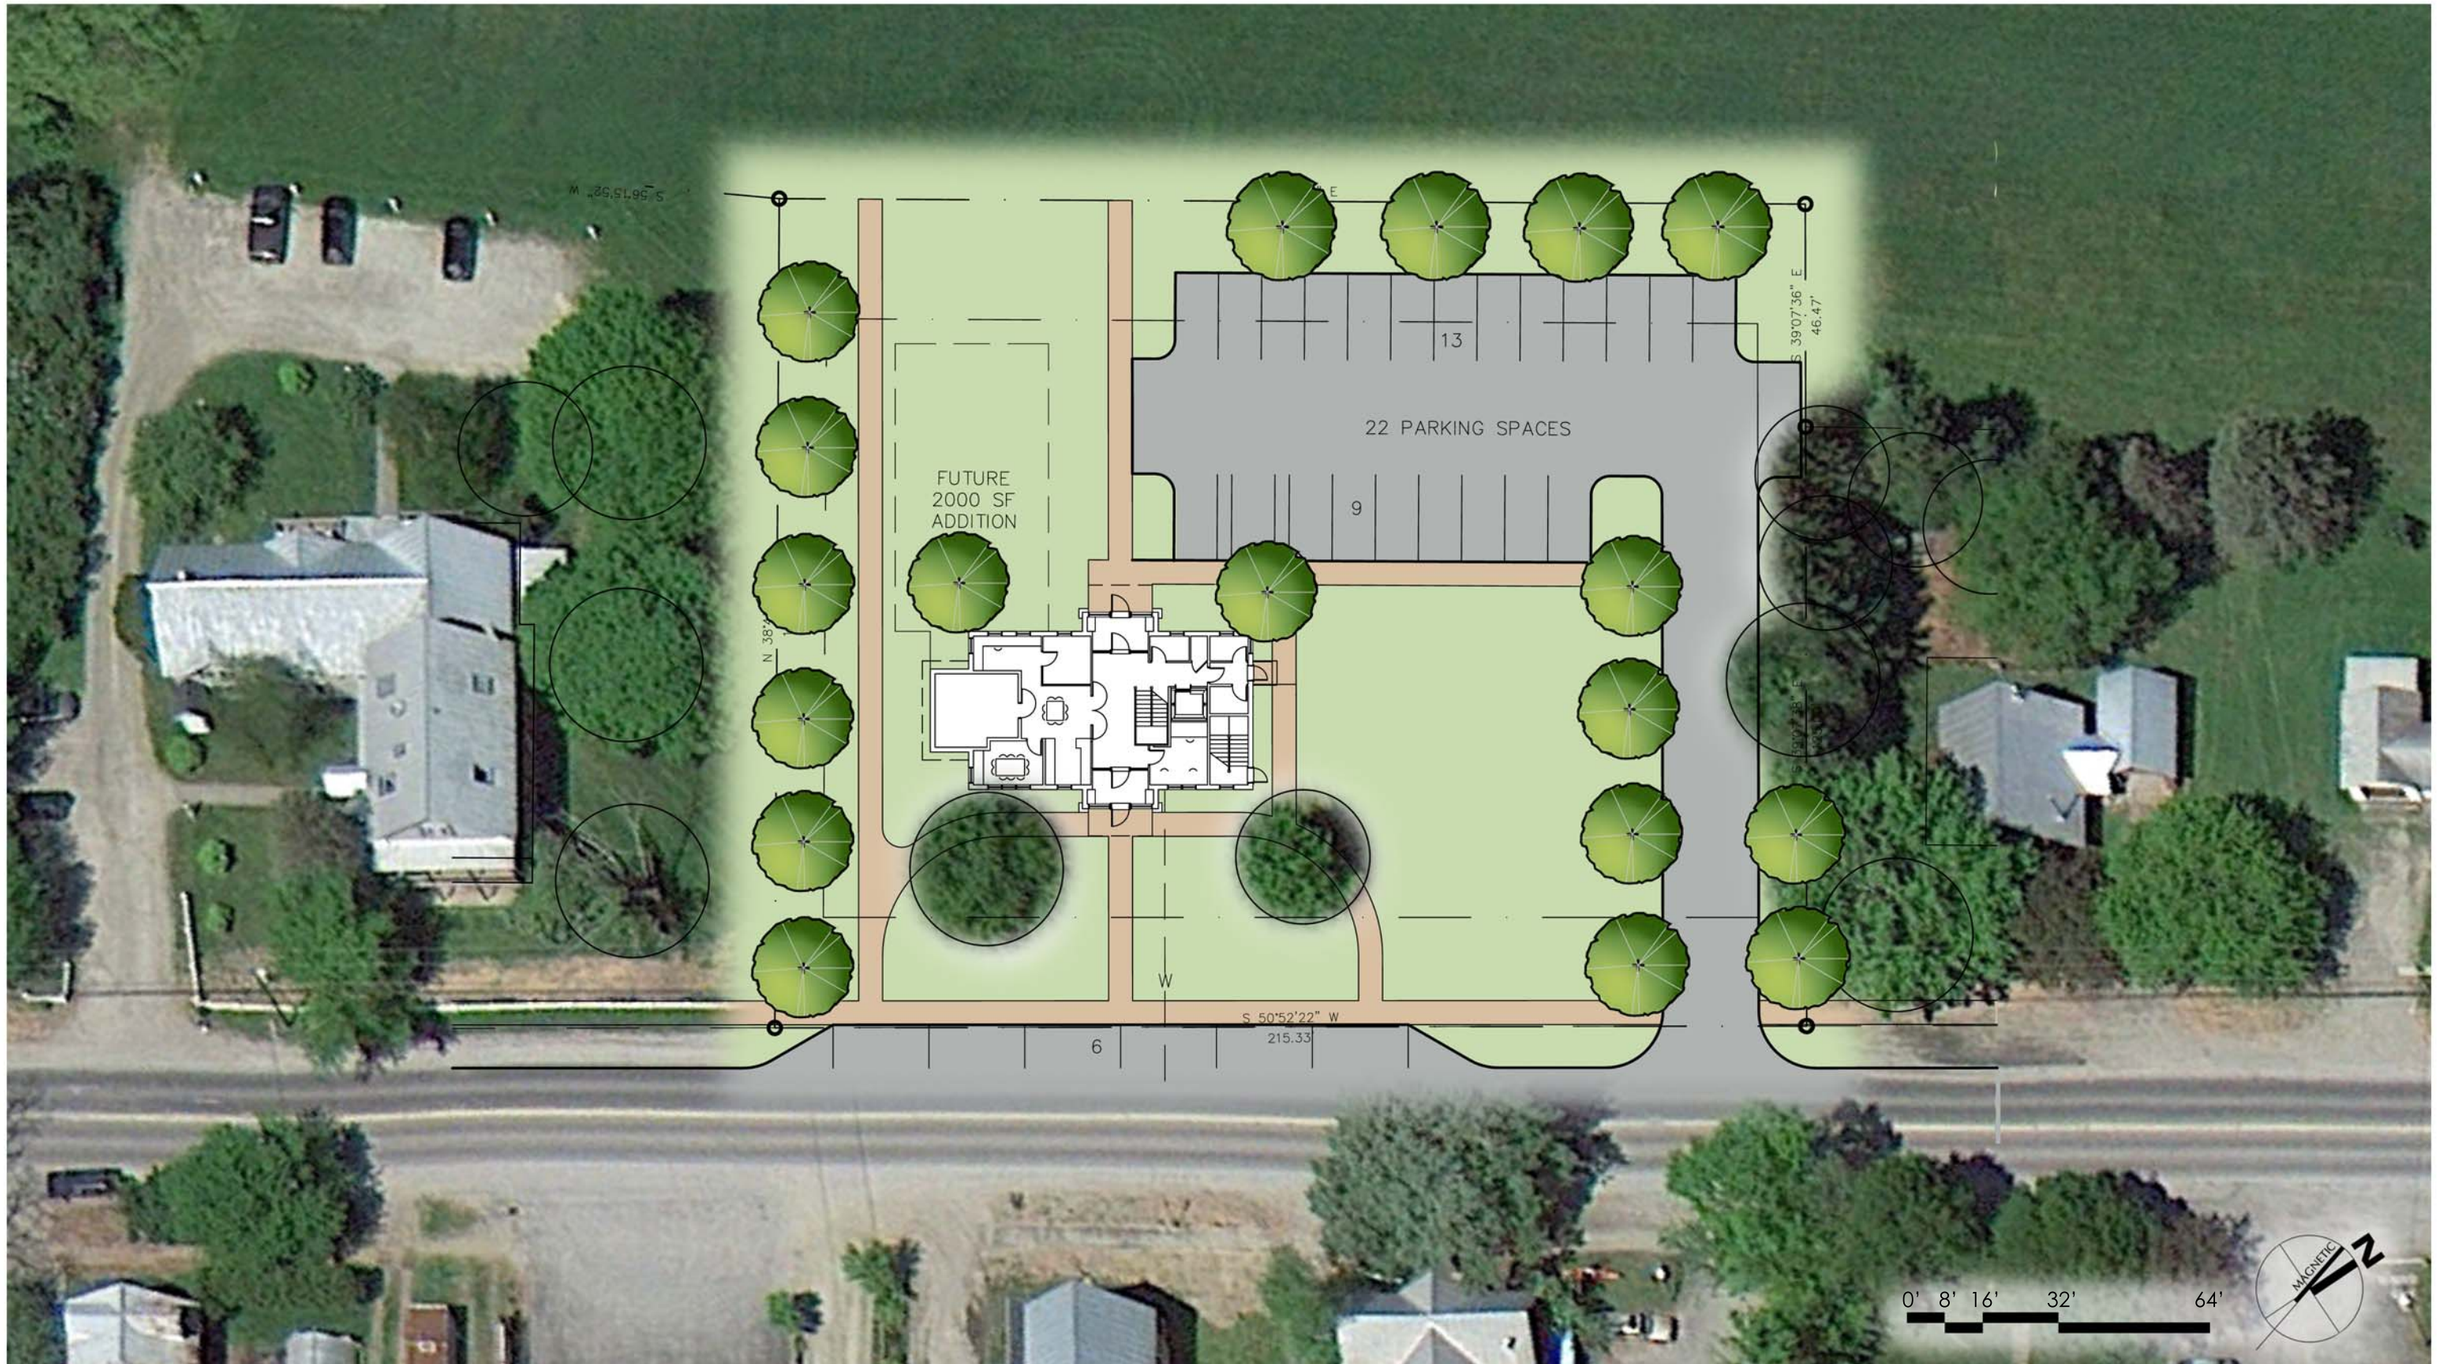

Waitsfield Town Offices

Waitsfield, VT

SITE PLAN - FARMSTAND SITE

January 15, 2013

MaclayArchitects