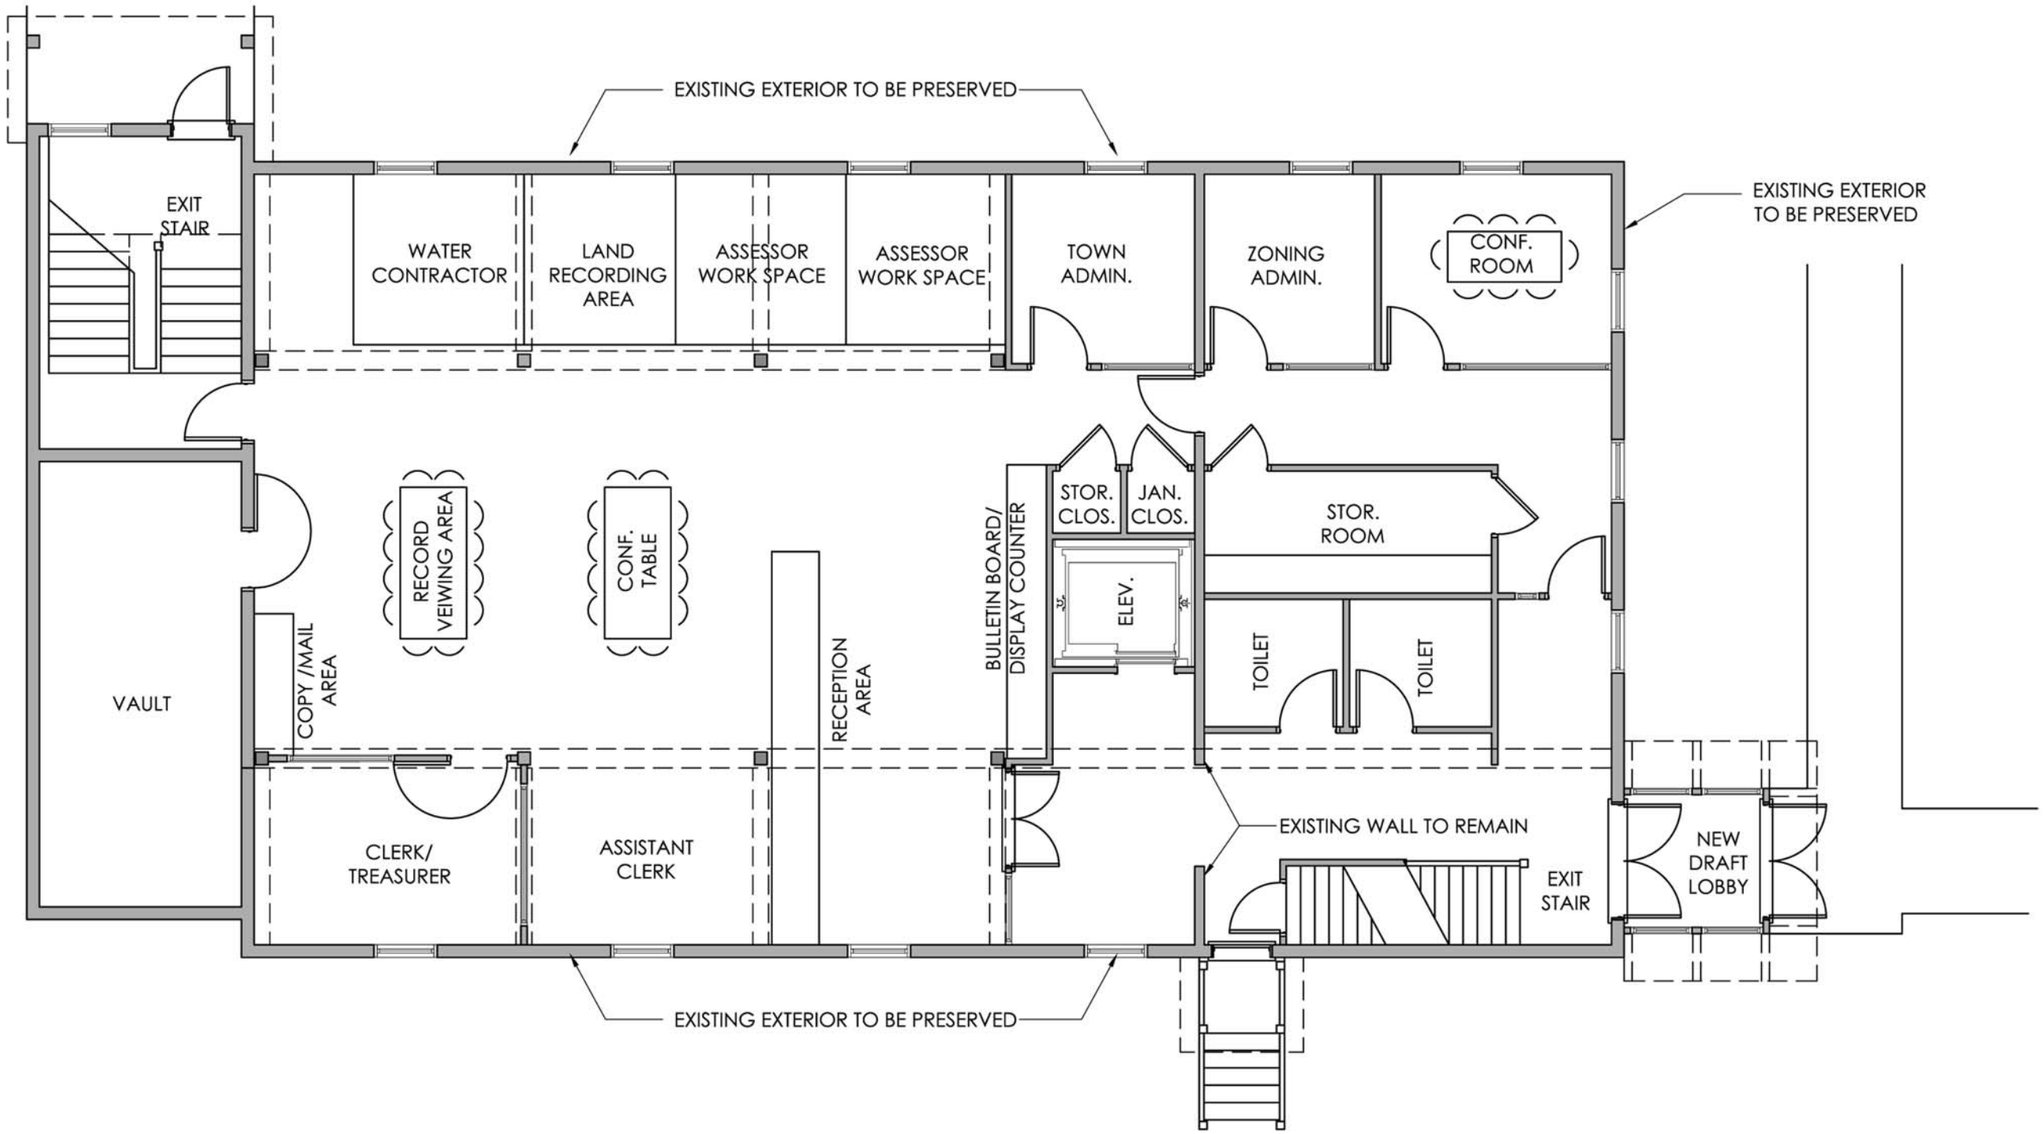

PROPOSED 1ST FLOOR PLAN
3621 GSF

TOTAL BUILDING AREA
6019 GSF ON 1ST AND SECOND FLOOR OF WHICH
5135 SF IS FINISHED AND 884 SF IS UNFINISHED
NOTE: 3RD FLOOR MECHANICAL ROOM IS 684 SF

0' 2' 4' 8' 16'

Waitsfield Town Offices

Waitsfield, VT

FIRST FLOOR PLAN - METHODIST CHURCH

January 16, 2013

MaclayArchitects