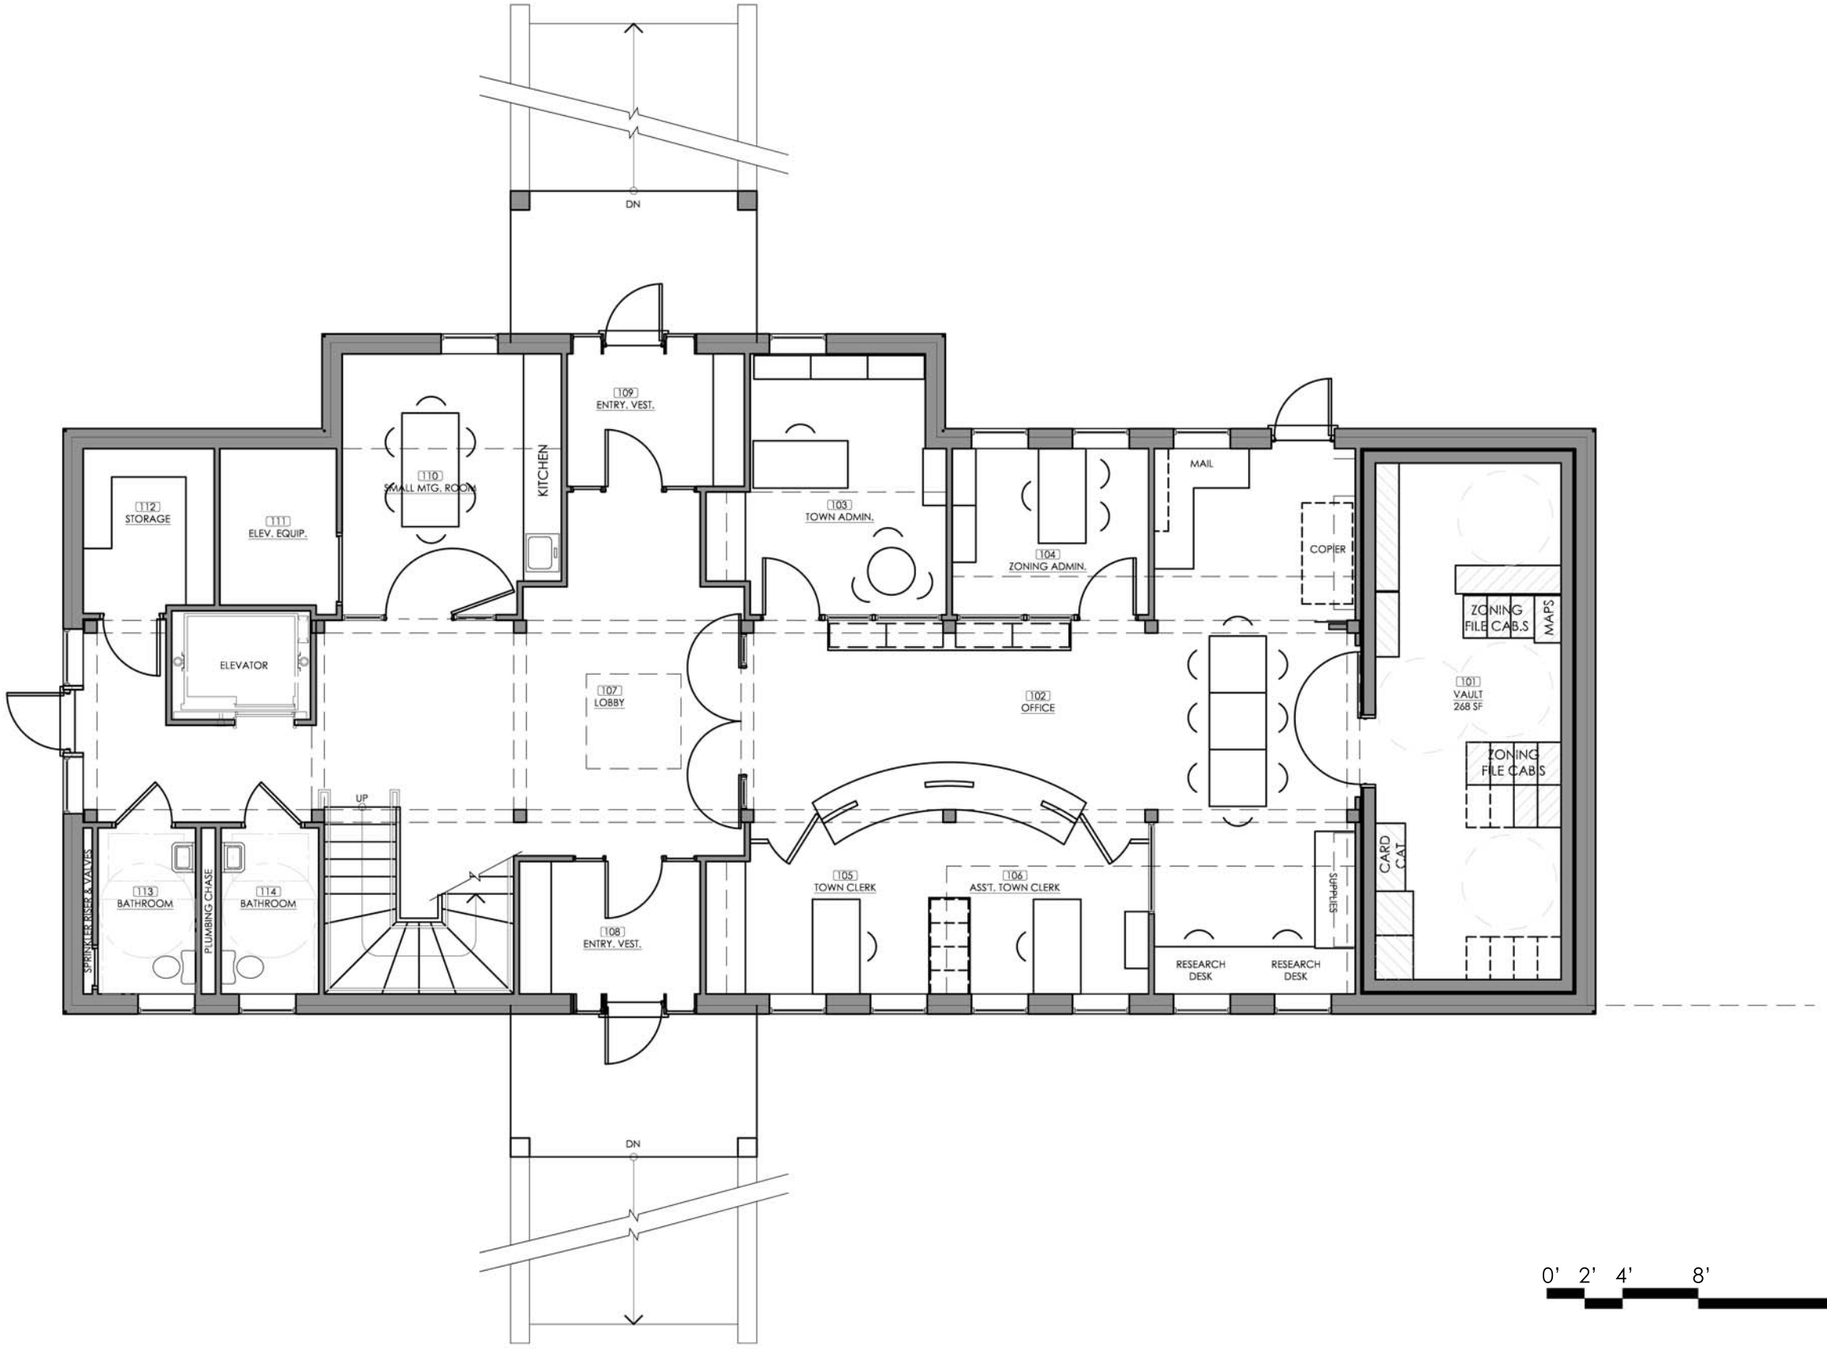

0' 2' 4' 8' 16'

MAGNETIC N

Waitsfield Town Offices

Waitsfield, VT

FIRST FLOOR PLAN

March 20, 2014

MaclayArchitects