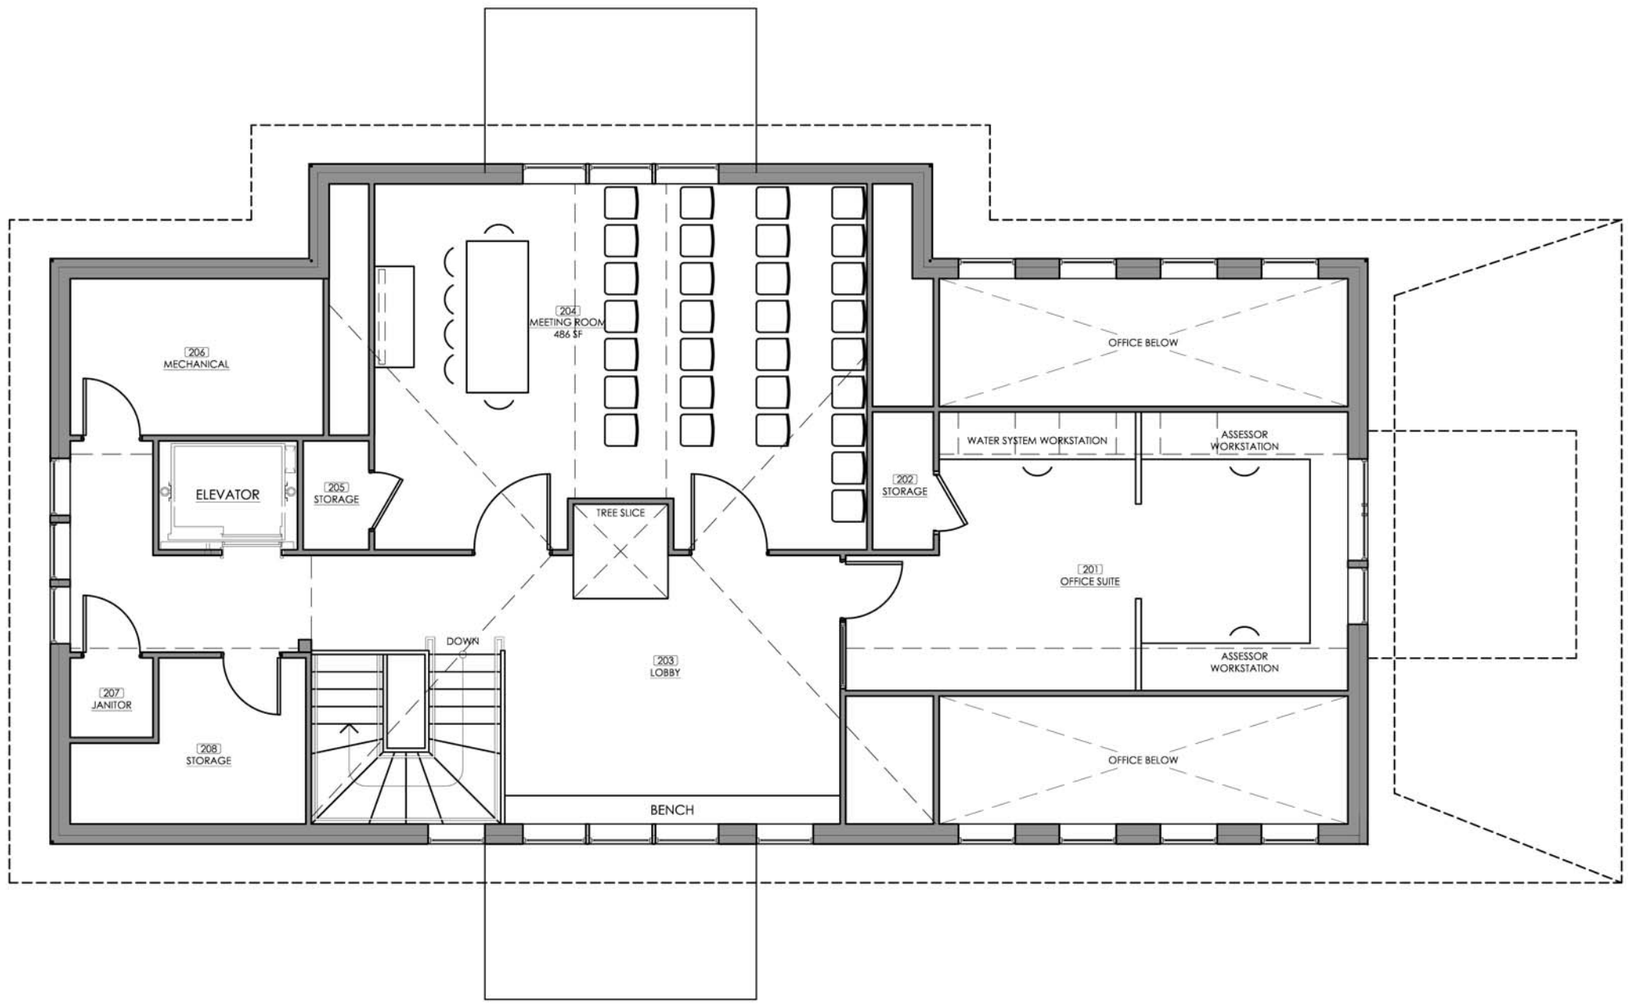

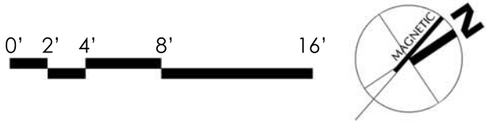

Waitsfield Town Offices

Waitsfield, VT

SECOND FLOOR PLAN

March 20, 2014

MaclayArchitects