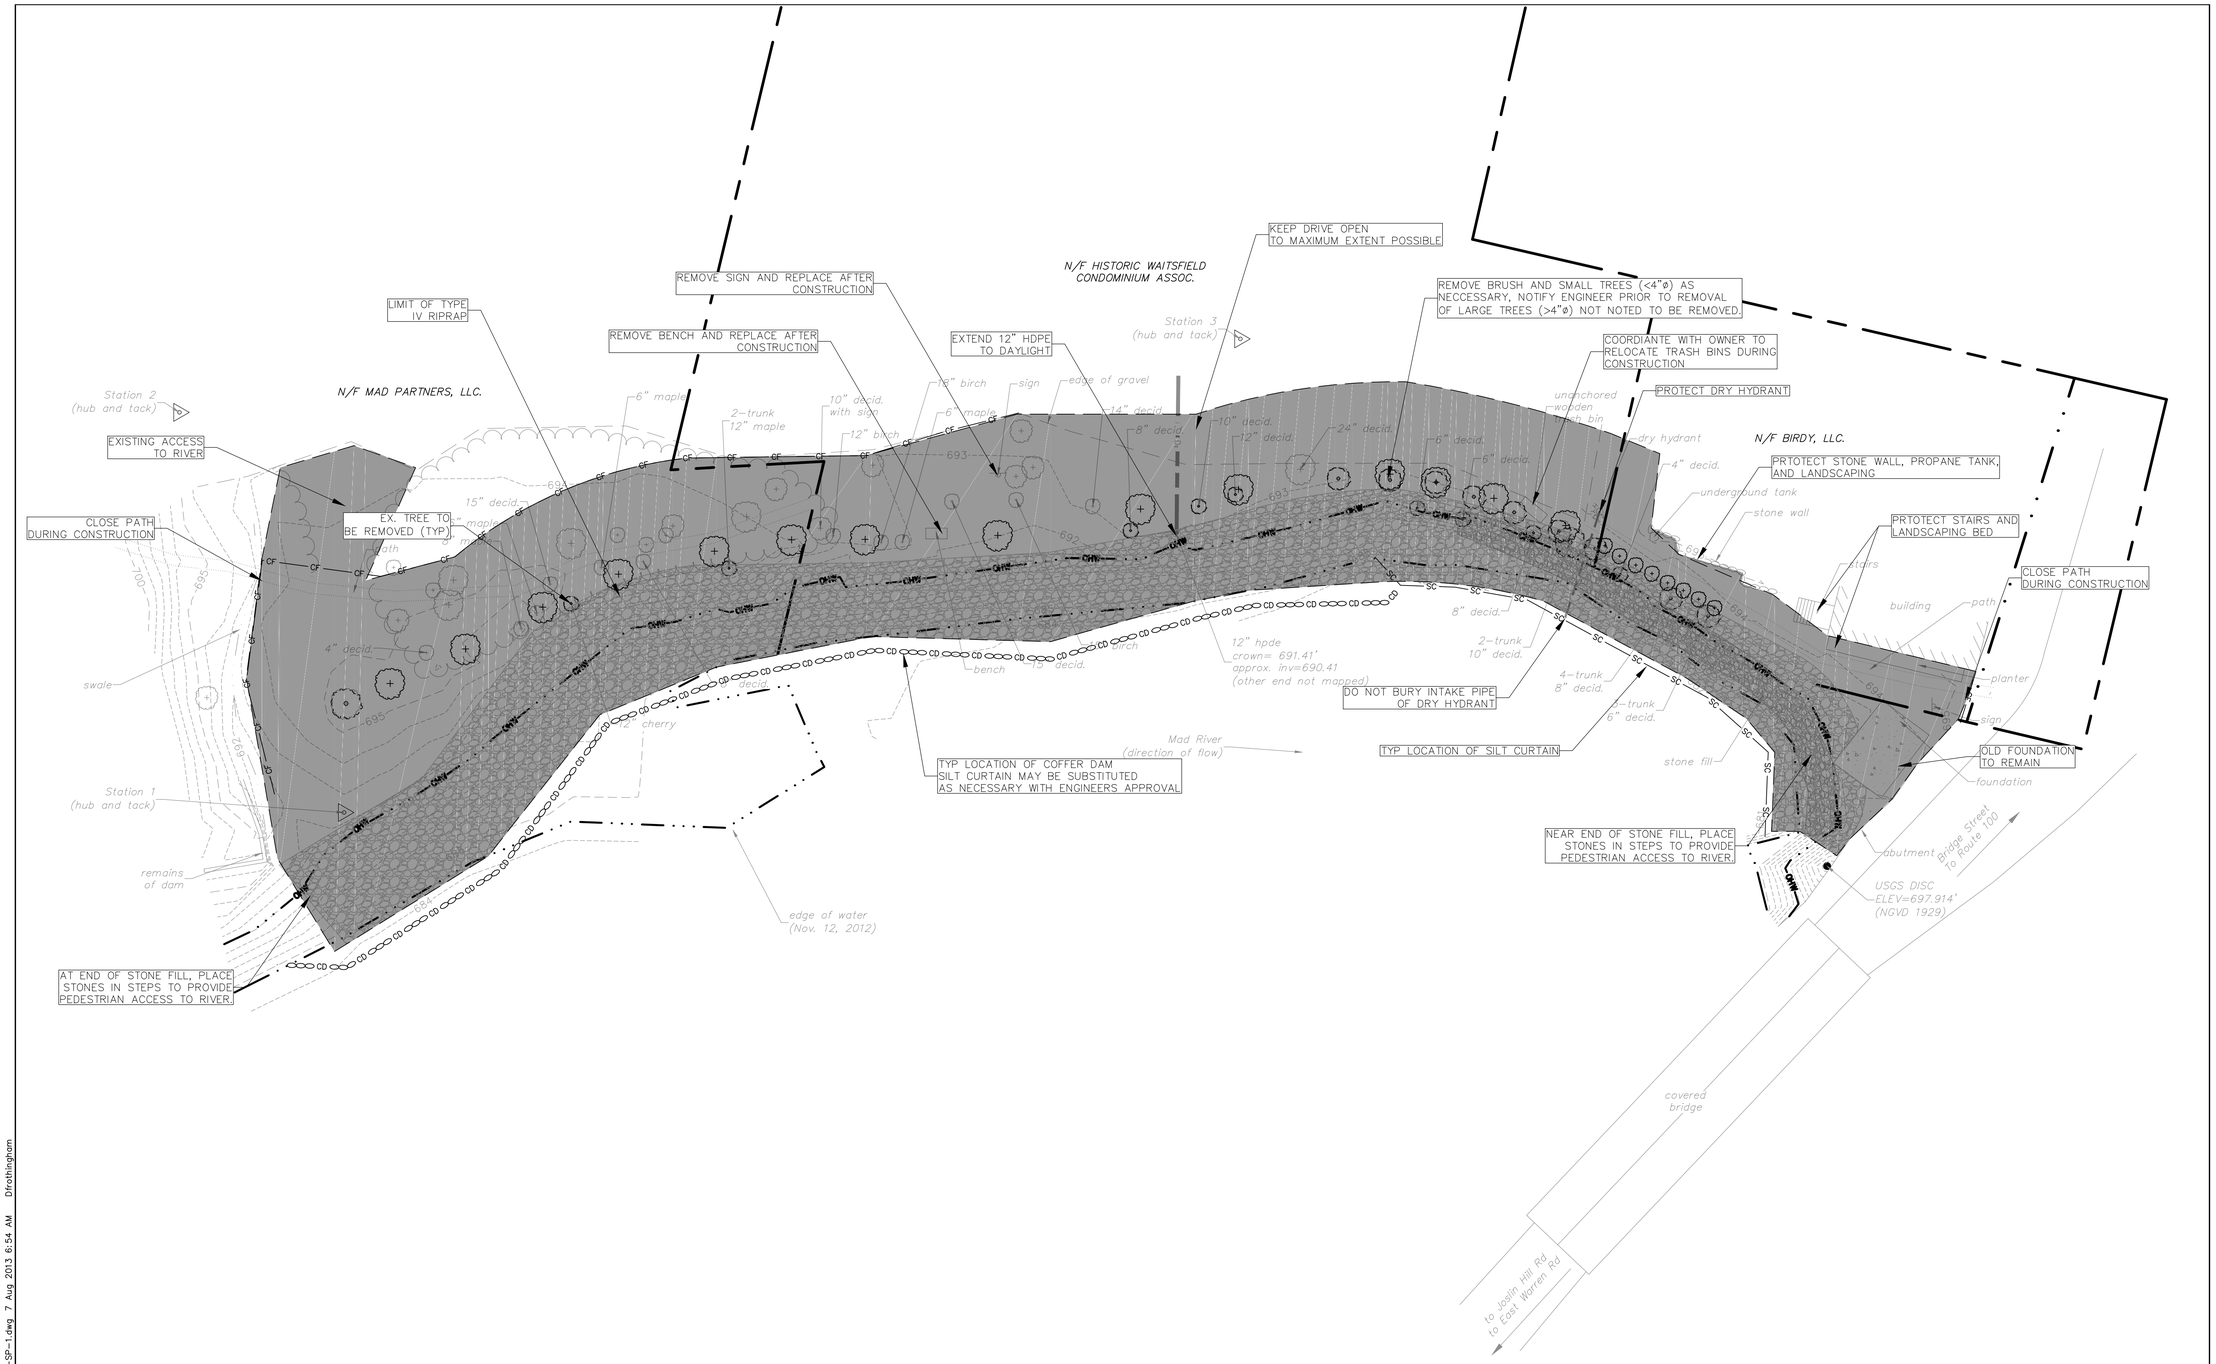

Notes:

1. Topographic survey by DeWolfe Engineering on November 12, 2012.
2. Vertical Datum is NGVD 29, based on the USGS disc located in the bedrock at the northwest corner of the covered bridge.

GRAPHIC SCALE

20 0 10 20 40 80

(IN FEET)
1 inch = 20 ft.

NO.	DATE	REVISION

Civil & Structural Engineers
DeWolfe ENGINEERING ASSOCIATES
81 River St., P.O. Box 1576, Montpelier, VT 05601-1576
t. 802-223-4727 f. 802-223-4740 www.dribsteel.com

MAD RIVER BANK STABILIZATION

NORTH BANK OF MAD RIVER, WAITSFIELD VILLAGE
WAITSFIELD, VERMONT

TOWN OF WAITSFIELD, VERMONT

SHEET DESCRIPTION: ACCESS PLAN

PROJECT NO.	DATE
12158	22 JULY 13
SCALE 1"=20'	C1.03
DRAWN DLF	
CHECKED	SHEET 1 OF 1

G:\Jobfiles\12158 Mad River Bank Stabilization\12158-SP-1.dwg 7 Aug 2013 6:54 AM Dfrothingham